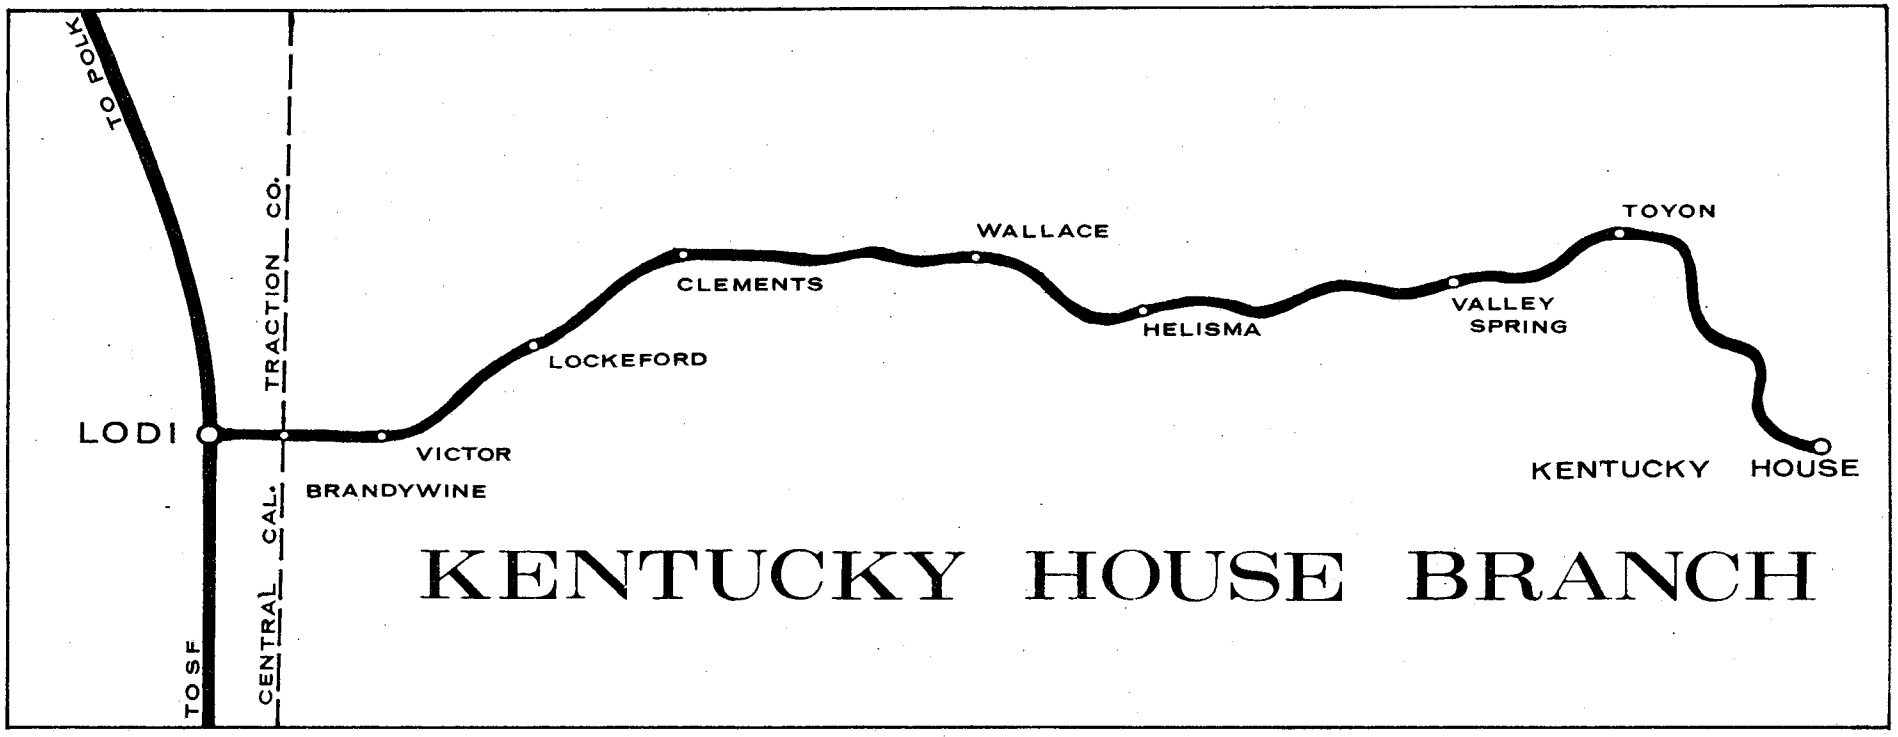

SOUTHERN PACIFIC INDUSTRIAL NUMBERING SYSTEM

San Joaquin Division

KENTUCKY HOUSE BRANCH

12-76

Train register for Kentucky House Branch is located in register box at Victor near East Switch 9322.

Refer to Air Brake Rules 17, 25 & 33 and Special Instructions pertaining to Kentucky House Branch.

STATION	NUMBER	MILE POST
LODI	26220	103.5
BRANDYWINE	26305	105.2
VICTOR	26309	107.1
LOCKEFORD	26314	110.7
CLEMENTS	26321	114.7*
HELISMA	26334	126.4*
VALLEY SPRING	26339	130.2
TOYON	26345	134.7
KENTUCKY HOUSE	26355	142.6

*No Maps - Main Line Only

SPECIAL SPOT NUMBER CODES

Code	Definition
85-89	Bulk Loading
90	Team Track Spotting
91	Storage Track
92	Industry will do switching
93	Crane Spotting
94	Hopper Dump
95	Dock Spotting
96	Piggyback
97	Auto Ramp
98	Ore Loading Ramp
99	Open Area
00	Off-Spot

Train register for Kentucky House Branch is located in register box at Victor near East Switch 9322.

Refer to Air Brake Rules 17, 25 & 33 and Special Instructions pertaining to Kentucky House Branch.

STATION	NUMBER	MILE POST
LODI	26220	103.5
BRANDYWINE	26305	105.2
VICTOR	26309	107.1
LOCKEFORD	26314	110.7
CLEMENTS	26321	114.7*
HELISMA	26334	126.4*
VALLEY SPRING	26339	130.2
TOYON	26345	134.7
KENTUCKY HOUSE	26355	142.6

*No Maps - Main Line Only

SPECIAL SPOT NUMBER CODES

Code	Definition
85-89	Bulk Loading
90	Team Track Spotting
91	Storage Track
92	Industry will do switching
93	Crane Spotting
94	Hopper Dump
95	Dock Spotting
96	Piggyback
97	Auto Ramp
98	Ore Loading Ramp
99	Open Area
00	Off-Spot

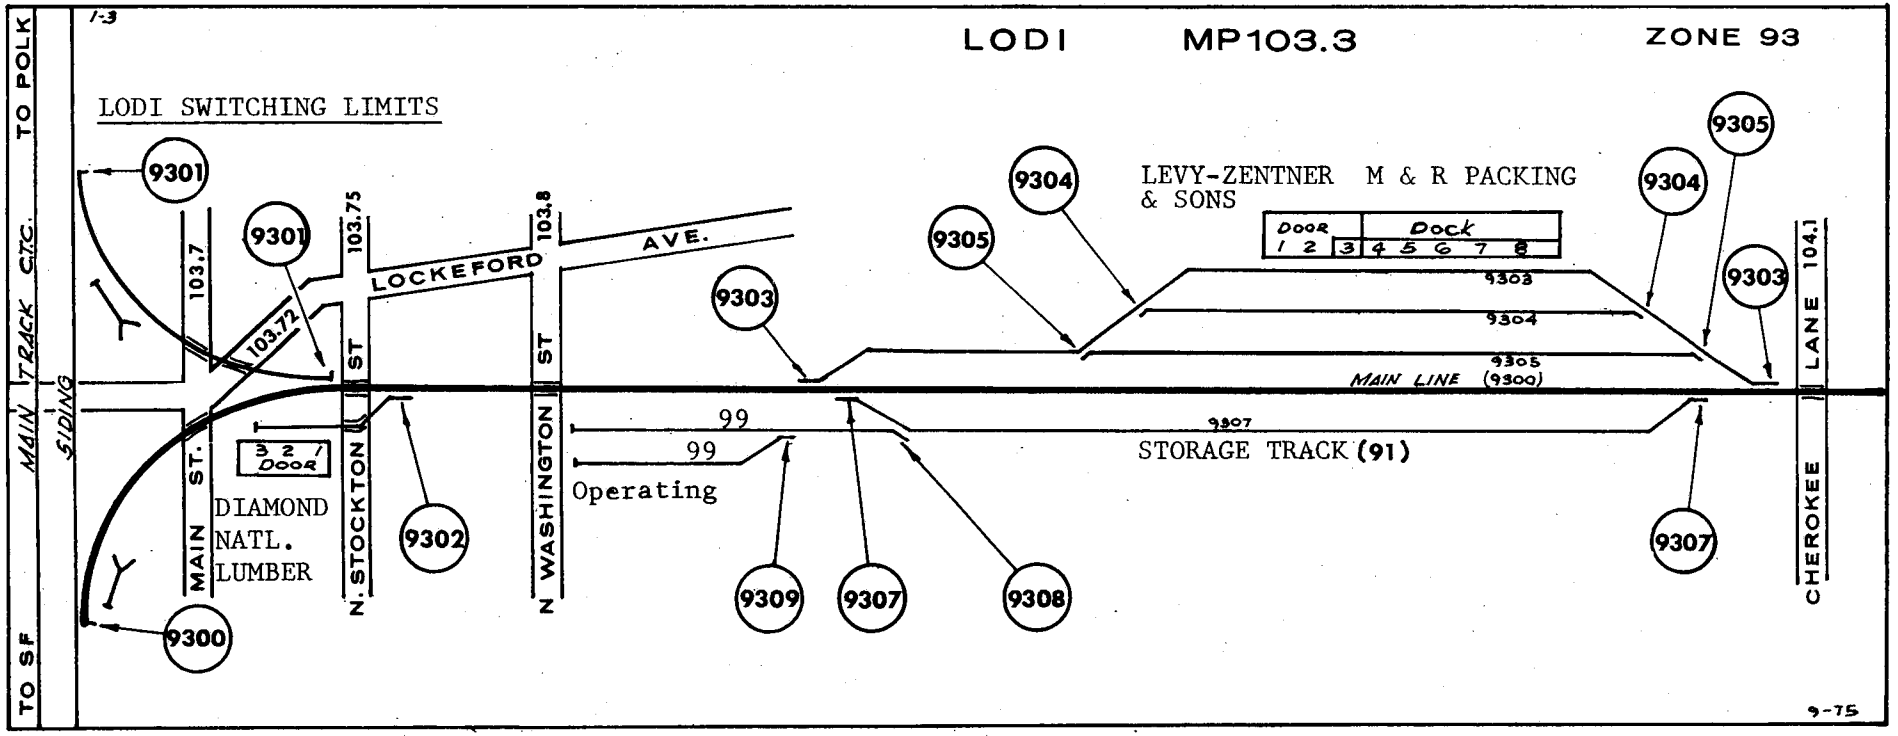
LODI MP103.3
ZONE 93
LODI SWITCHING LIMITS
TO POLK
TO SF
MAIN TRACK
CTC.
SIDING
9301
9300
9302
9303
9304
9305
9307
9308
9309
103.7
103.72
103.75
103.8
LOCKEFORD AVE.
MAIN ST.
N. STOCKTON ST
N WASHINGTON ST
DIAMOND NATL. LUMBER
3 2 1 DOOR
99
Operating
LEVY-ZENTNER & SONS
M & R PACKING
DOOR 1 2 3 4 5 6 7 8
Dock
MAIN LINE (9300)
STORAGE TRACK (91)
LANE 104.1
CHEROKEE
9-75

1

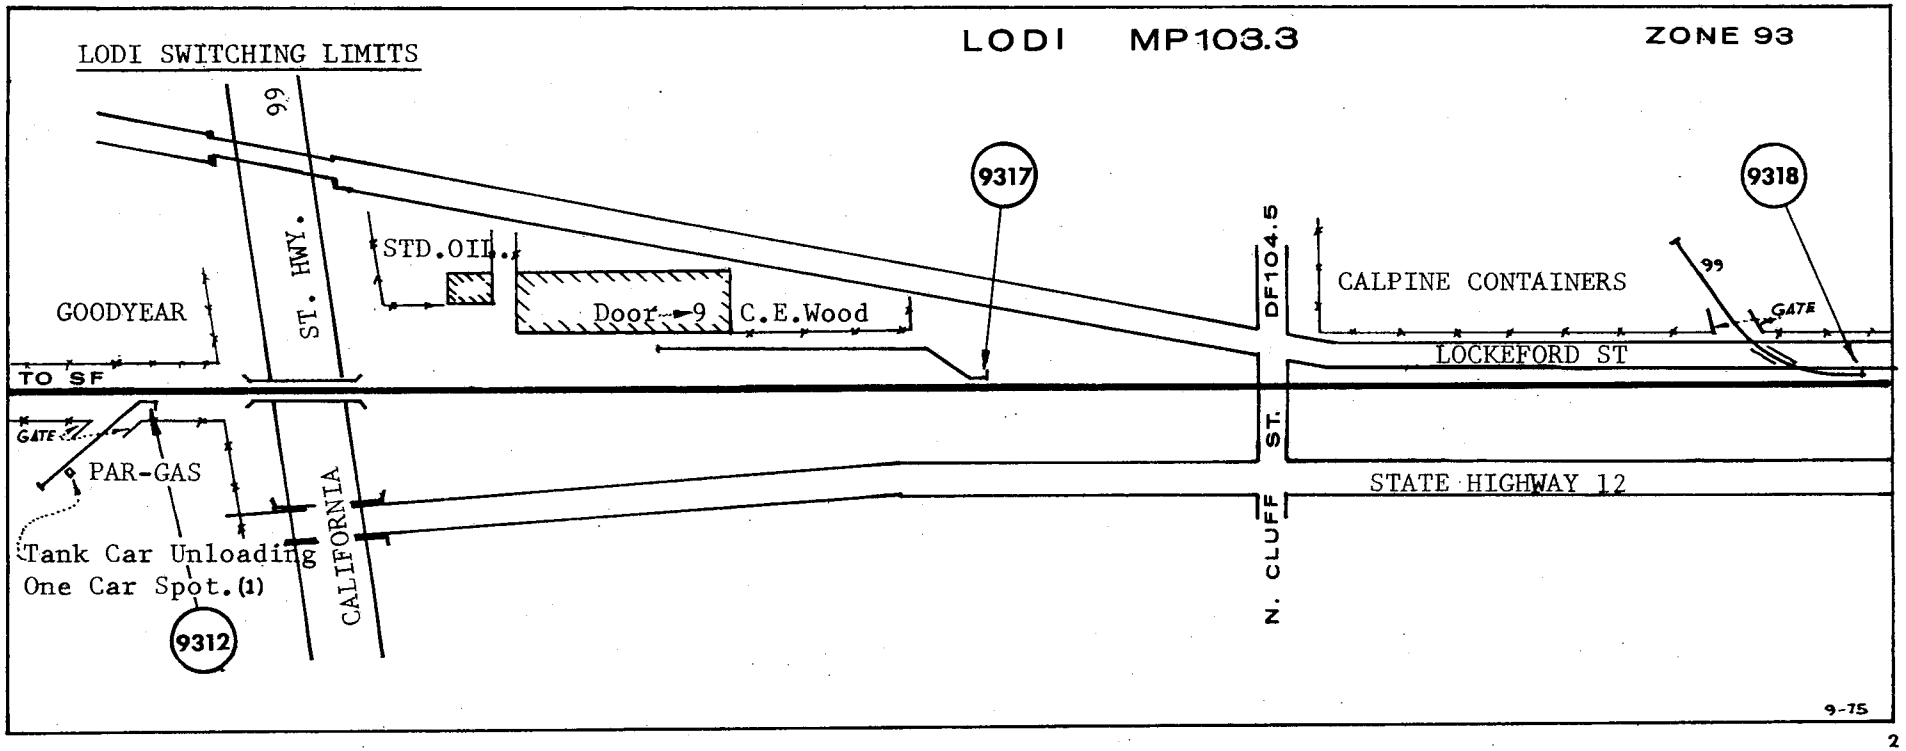
LODI MP103.3
ZONE 93
LODI SWITCHING LIMITS
99
ST. HWY.
STD.OIL
GOODYEAR
Door 9
C.E.Wood
9317
9318
DF104.5
CALPINE CONTAINERS
GATE
LOCKEFORD ST
TO SF
ST.
STATE HIGHWAY 12
N. CLUFF
PAR-GAS
CALIFORNIA
Tank Car Unloading
One Car Spot. (1)
9312
9-75

2

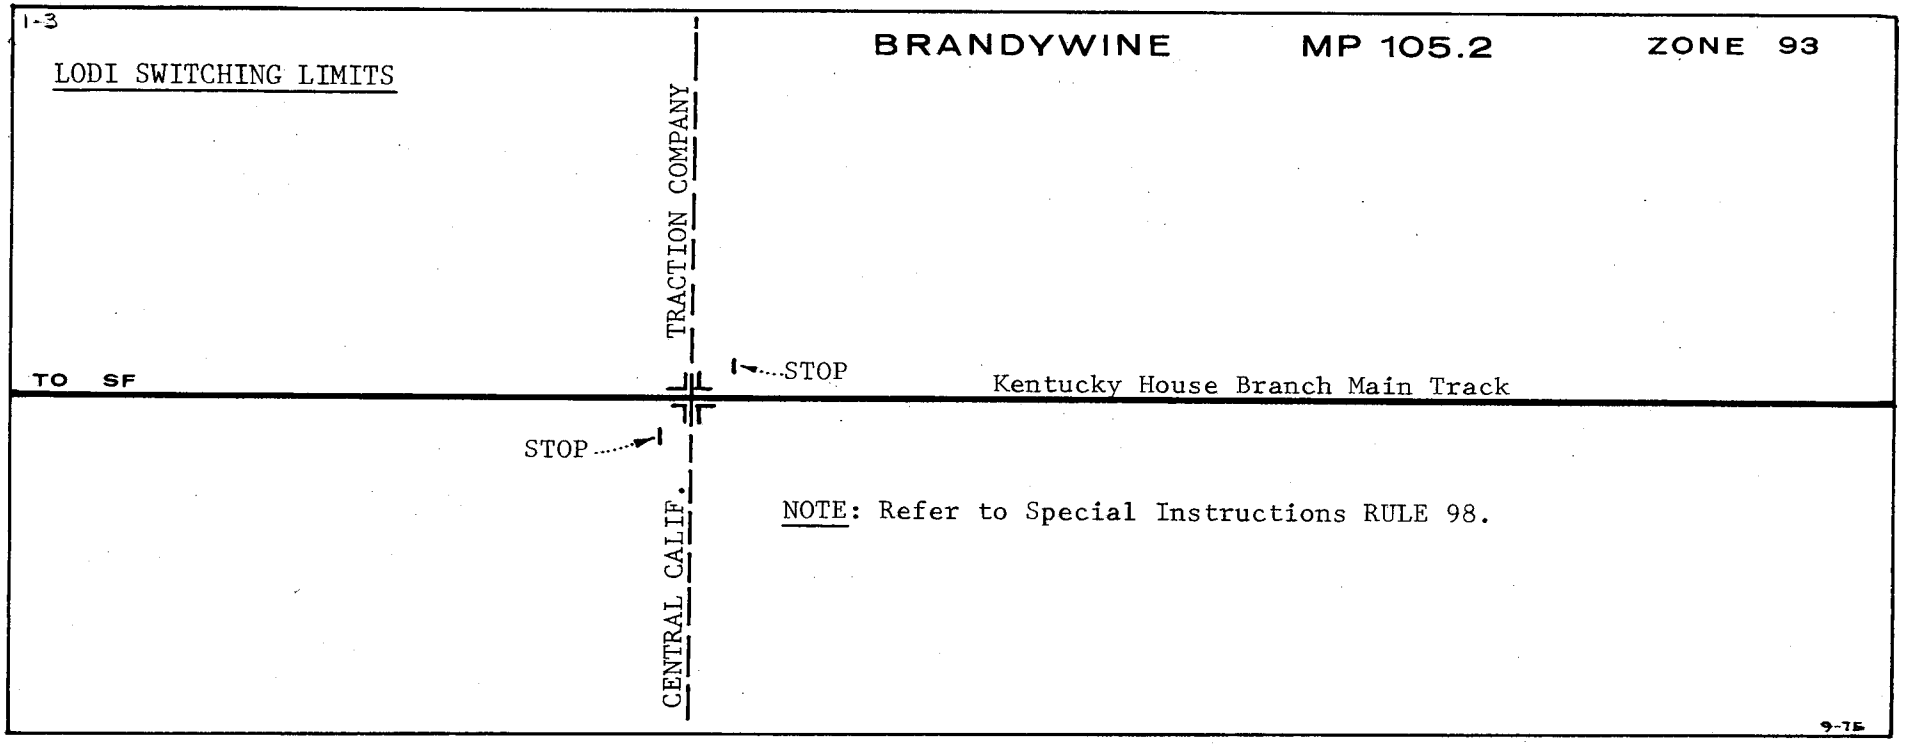
1-3
LODI SWITCHING LIMITS
BRANDYWINE
MP 105.2
ZONE 93
TRACTION COMPANY
STOP
TO SF
Kentucky House Branch Main Track
STOP
CENTRAL CALIF.
NOTE: Refer to Special Instructions RULE 98.
9-75

3

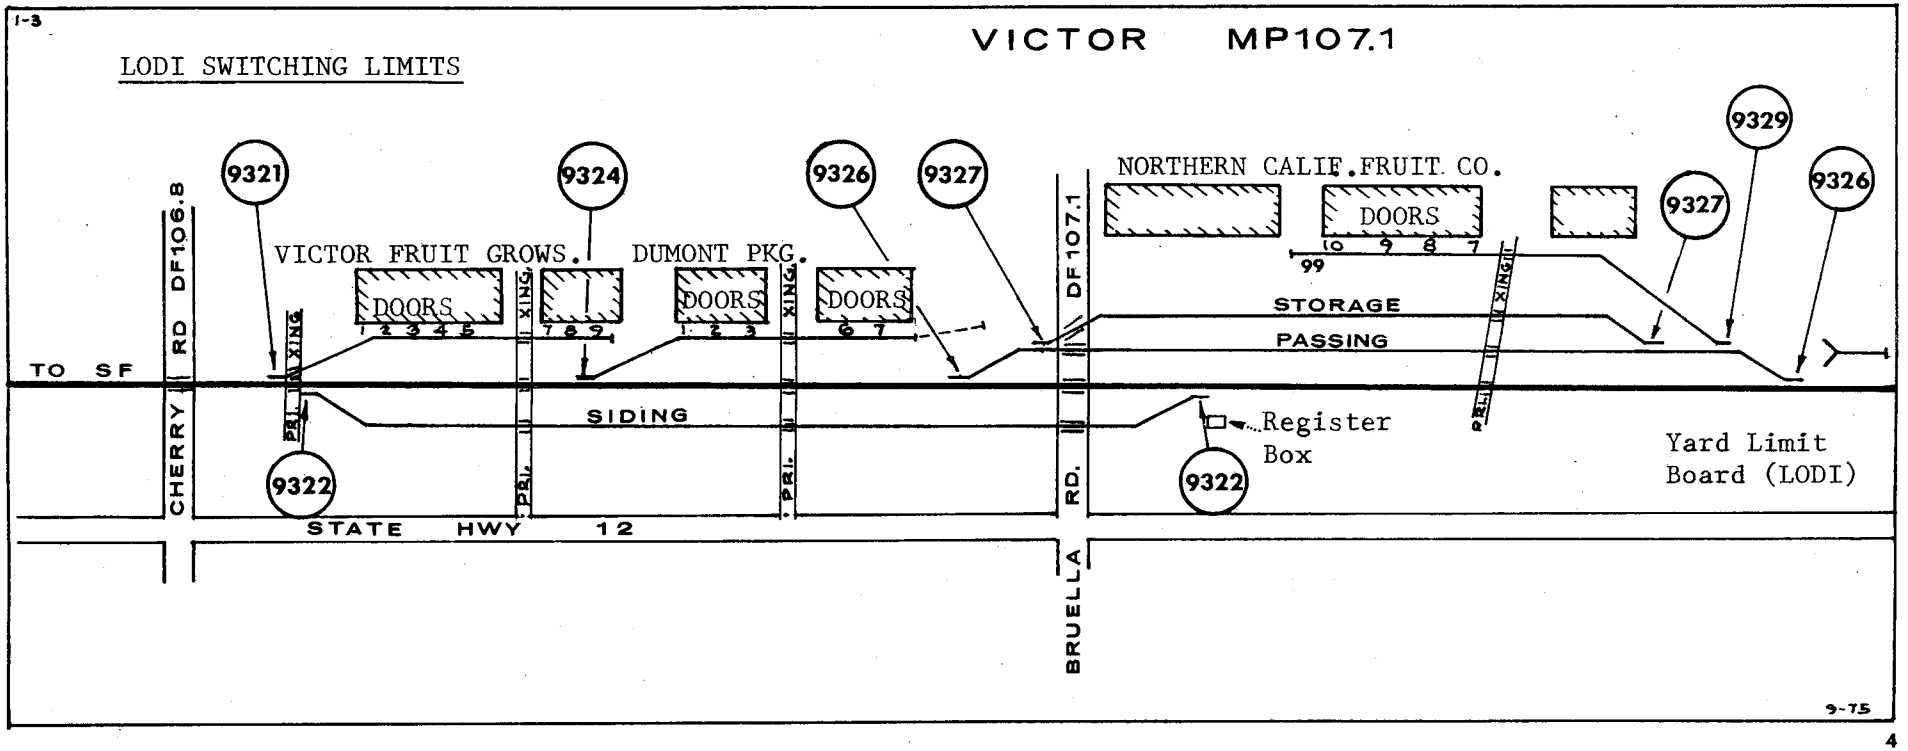
1-3
LODI SWITCHING LIMITS
VICTOR
MP107.1
9321
9324
9326
9327
9329
NORTHERN CALIF. FRUIT CO.
DOORS
VICTOR FRUIT GROWS.
DUMONT PKG.
DOORS
DOORS
DOORS
1 2 3 4 5
7 8 9
1 2 3
6 7
10 9 8 7
99
STORAGE
PASSING
TO SF
SIDING
Register Box
Yard Limit Board (LODI)
9322
9322
CHERRY RD DF106.8
DF107.1
BRUELLA RD.
PRI. XING
STATE HWY 12
9-75

4

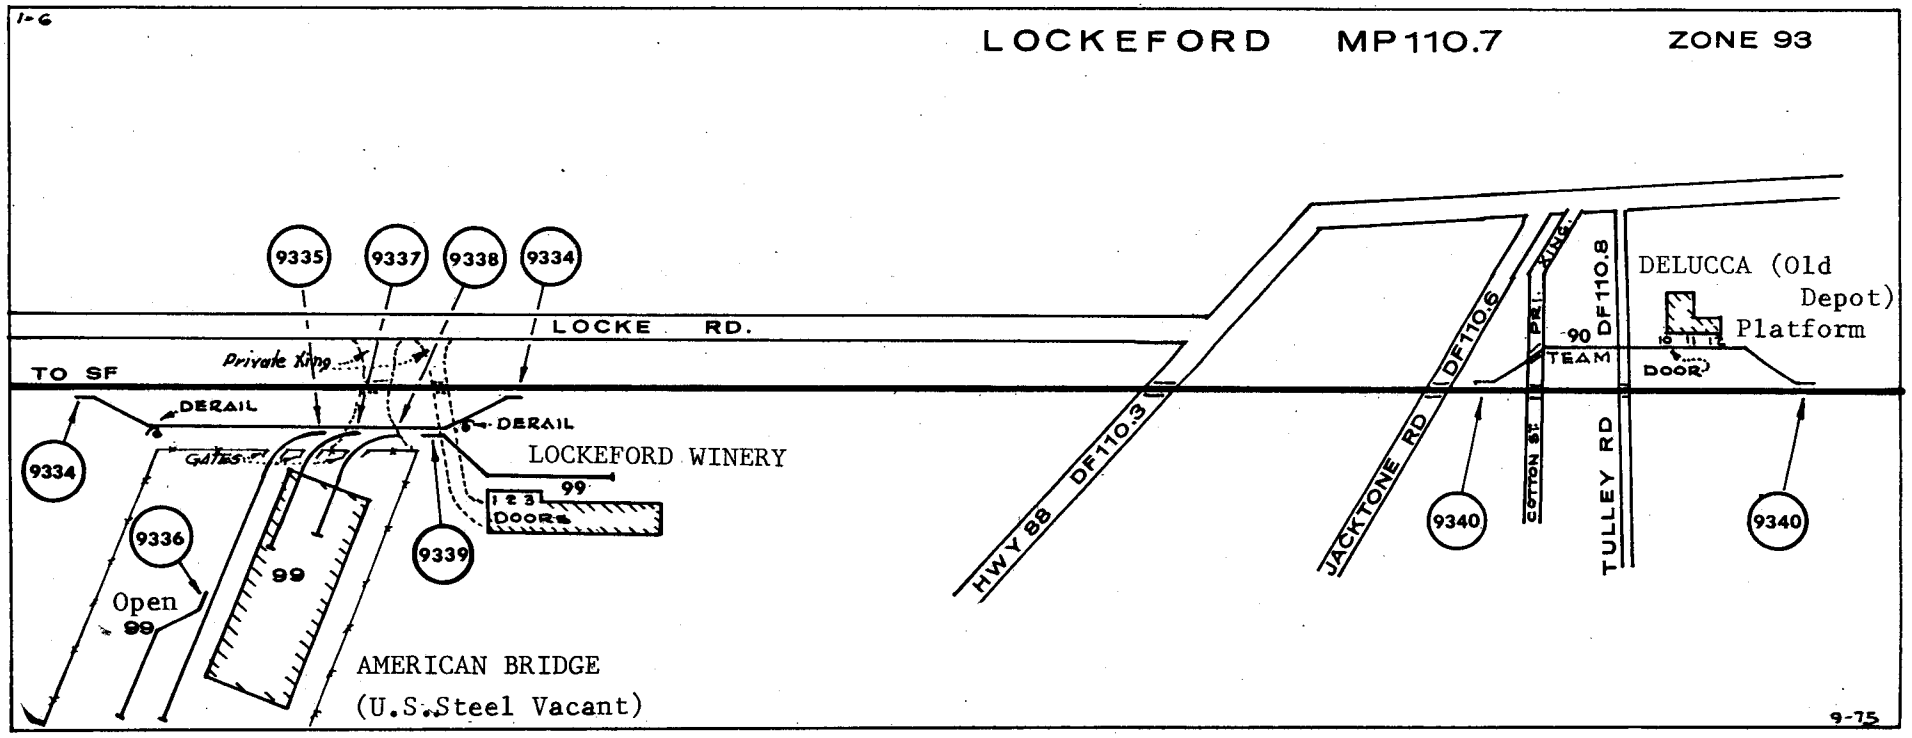
1-6
LOCKEFORD MP110.7
ZONE 93
9335
9337
9338
9334
LOCKE RD.
TO SF
Private Xing
DERAIL
DERAIL
Gates
9334
9336
Open
99
99
9339
LOCKEFORD WINERY
99
1 & 3
DOORS
AMERICAN BRIDGE
(U.S. Steel Vacant)
HWY 88
DF110.3
JACKTONE RD
DF110.6
PRI. XING
COTTON ST
DF110.8
TULLEY RD
90
TEAM
DOOR
DELUCCA (Old
Depot)
Platform
9340
9340
9-75

5

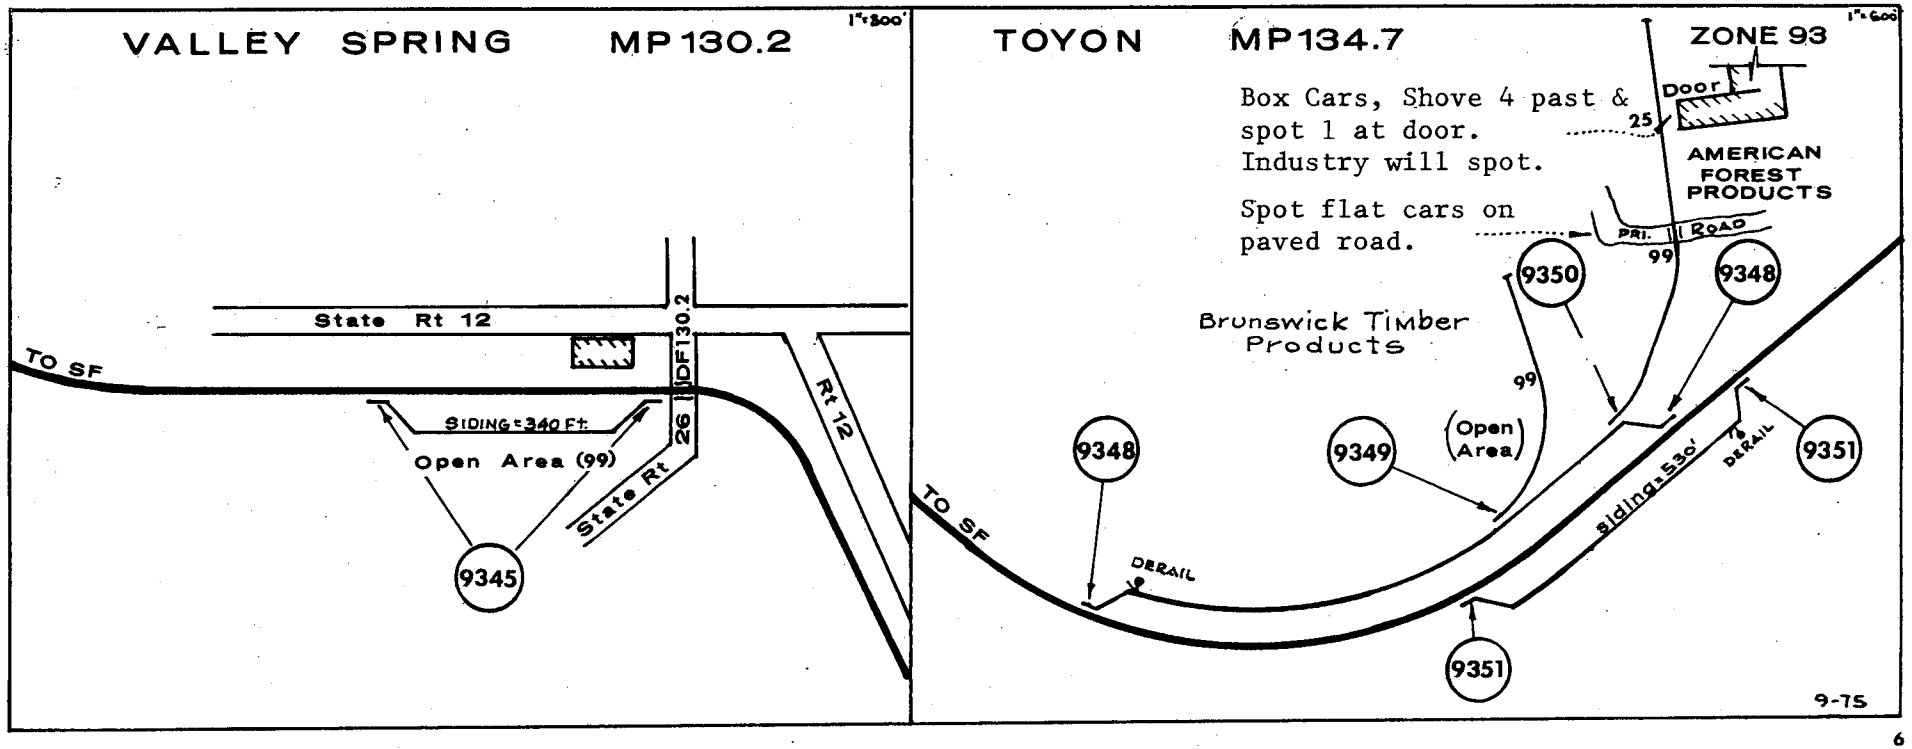
VALLEY SPRING MP130.2
1"=800'
State Rt 12
TO SF
DF130.2
SIDING=340 Ft.
Open Area (99)
26
State Rt
Rt 12
9345
TOYON MP134.7
1"=600'
ZONE 93
Box Cars, Shove 4 past &
spot 1 at door.
Industry will spot.
Spot flat cars on
paved road.
Door
25
AMERICAN
FOREST
PRODUCTS
PRI. ROAD
99
9350
9348
Brunswick Timber
Products
99
9348
9349
(Open
Area)
TO SF
DERAIL
Siding=530'
DERAIL
9351
9351
9-75

6

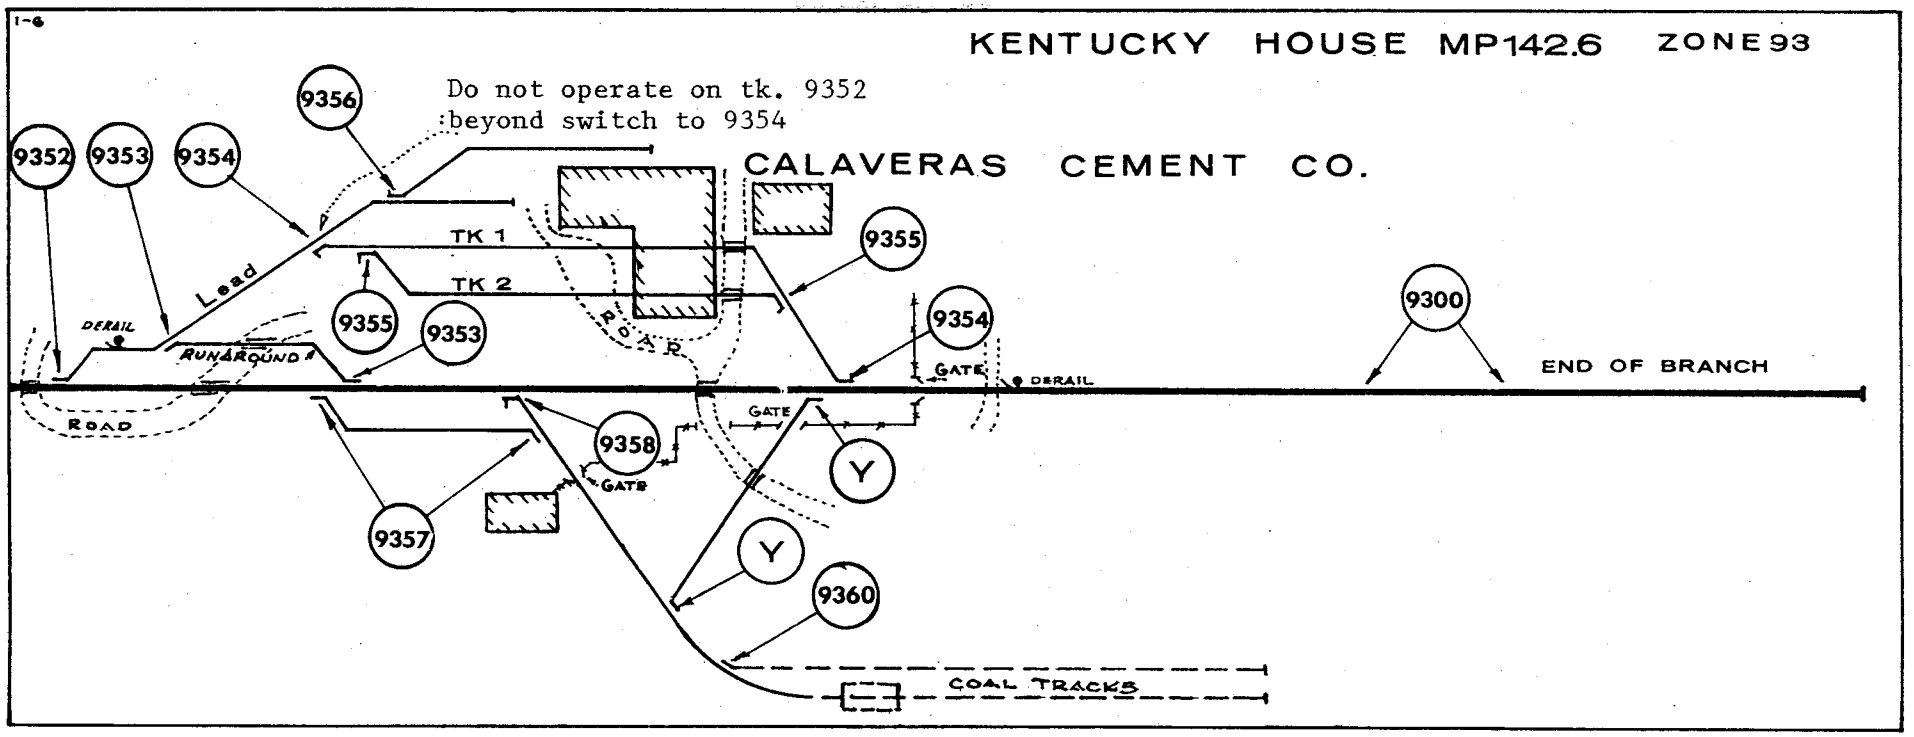
KENTUCKY HOUSE MP142.6 ZONE 93
Do not operate on tk. 9352
beyond switch to 9354
CALAVERAS CEMENT CO.
9352
9353
9354
9356
9355
9358
9357
9360
9300
Y
Y
TK 1
TK 2
Lead
DERAIL
RUNAROUND
ROAD
ROAR
GATE
GATE
GATE
DERAIL
END OF BRANCH
COAL TRACKS